Regular doors in fence: Front View

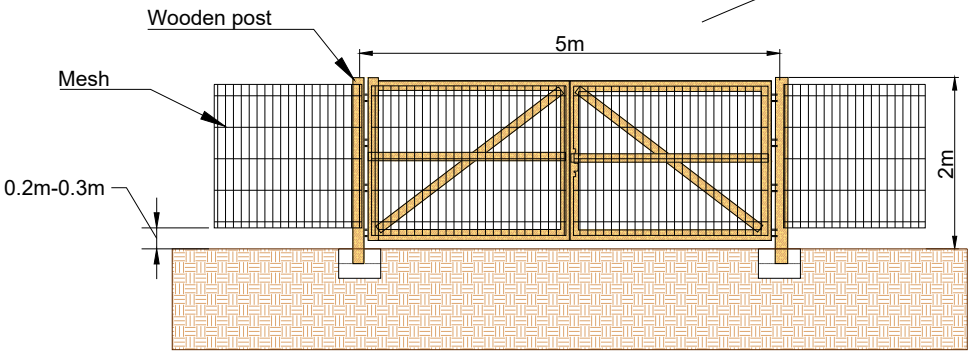

Side View

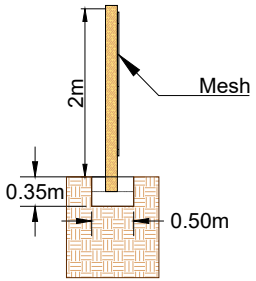

*(only for visual representation. Subject to change as per manufacturer recommendation)

Top View

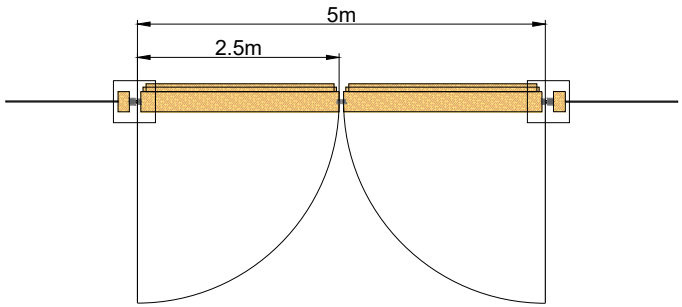

Fence: Front View

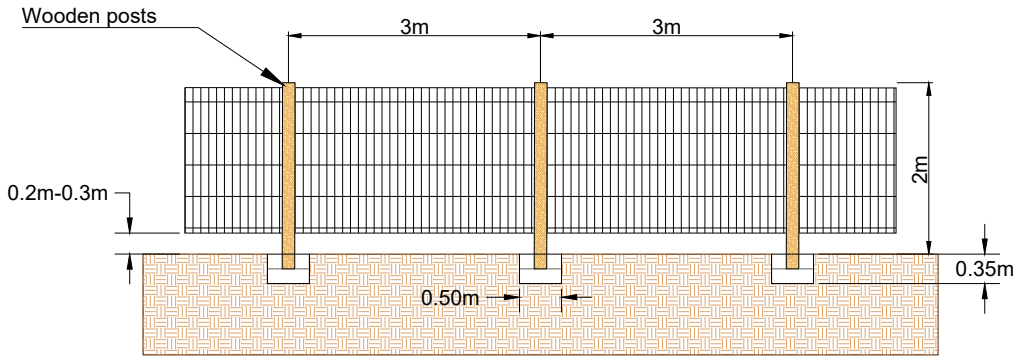

Gemeente Brummen

Hoort bij besluit van het college van Brummen

BESLUIT-2023-2117-Brumme_PermitDesign_Houten_hekwerk_en_poor

C								
B								
A								
0	08	12	2023	Mesh fence and wooden gate details for Permit	DDE			
ISSUE REV	DD	MM	YYYY	REVISION DESCRIPTION	DRAWN BY	CHECKED BY	APPROVED BY	
	REVISION DATE							
ENGINEERED BY				SCALE 1: 90	PAPER SIZE		A4	

This document is confidential. The copyright is vested in Vattenfall, Amsterdam, the Netherlands. All rights reserved. Neither the whole nor any part of this document may be disclosed to any third party or reproduced, stored in any retrieval system or transmitted in any form or by any means (electronic, mechanical, reprographic, recording or otherwise) without the prior written consent of the copyright owner. 2018.

VATTENFALL

TITLE: Elevation Drawing - Mesh Fence and wooden gate

ASSETCODE	DISC CDE	DOC TYPE CDE	PREFIX	DOCUMENT NUMBER	SHEET NR	REVISION
					1	0

SIZE A3